Side elevations apply to specific plots only - refer to site plan for locations

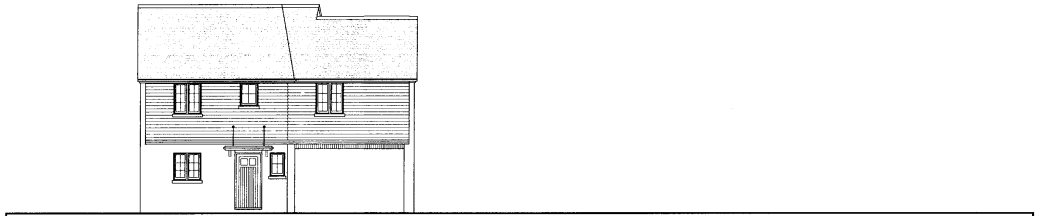

FRONT

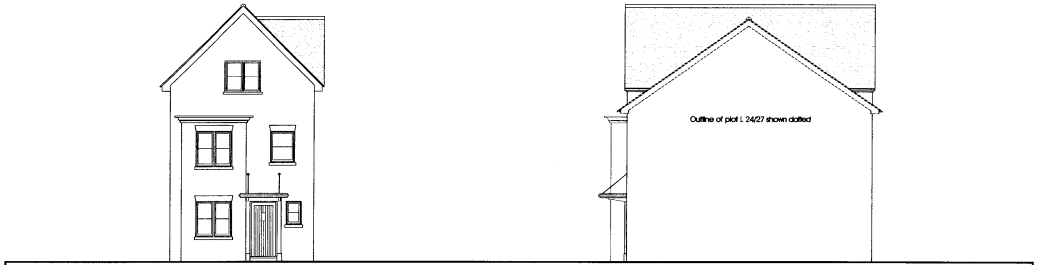

FRONT SIDE RIGHT

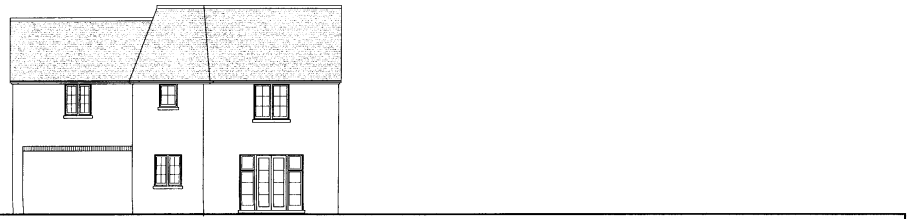

REAR

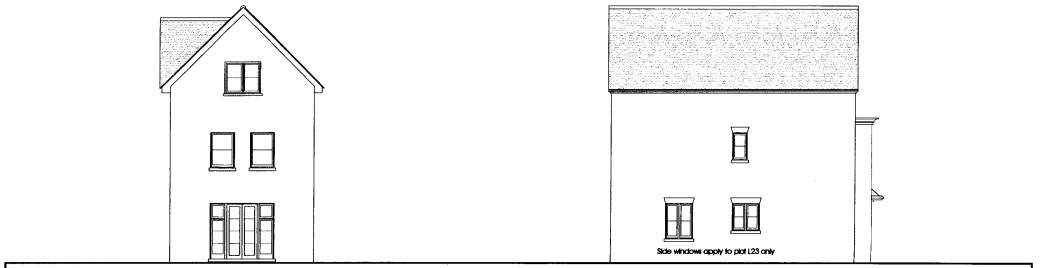

REAR SIDE LEFT

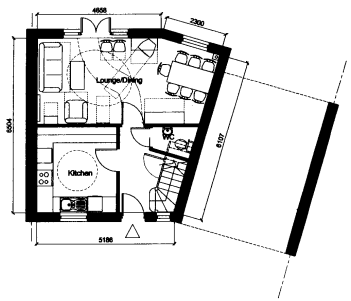

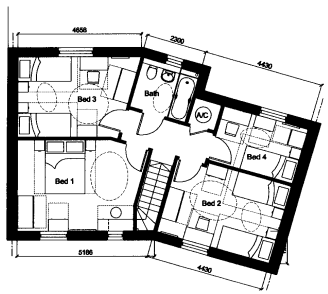

GROUND FLOOR FIRST FLOOR

A-4O HOUSE TYPE (101.1m²)
Affordable-4 Bed House

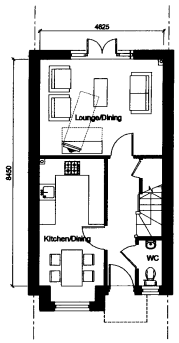

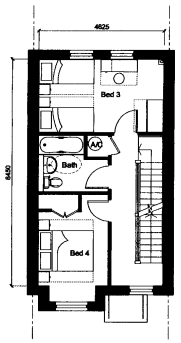

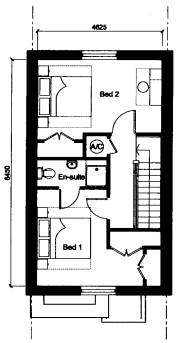

GROUND FLOOR FIRST FLOOR FIRST FLOOR

4R HOUSE TYPE (119.3m²)
4 Bed House

MC 2006/0093
ORIGINAL
MEDWAY
24 JAN 2006
RECEIVED

Persimmon Homes S.E.

Rev A 18.01.06 Window added in Type A-4 O front elevation in accordance with council letter dated 21.12.05 & client instruction dated 04.01.06 and 12.01.06. Type 4R added. (ed) ( )

Medway Gate
Cuxton

title Phase 1 House Types
A-4O

drawing no A3760/2.1/39 rev A

drawn AJ/PRB
checked
scale 1:100
date 12.05

PRP